
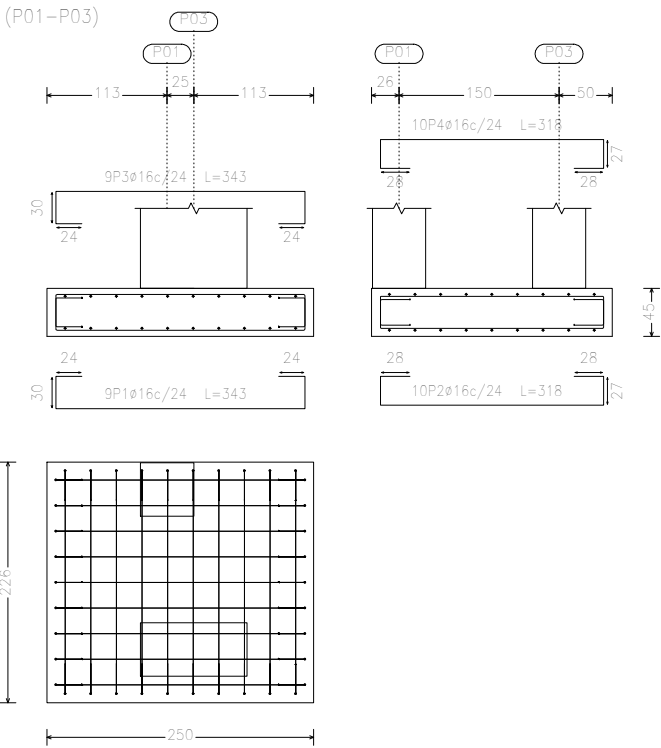
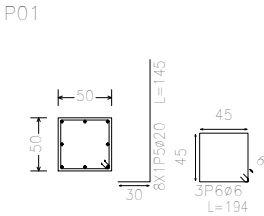





Elemento	Pos.	Diám.	No.	Long. (cm)	Total (cm)	ADN 420 (kg)
(P01-P03)	1	ø16	9	343	3087	48,7
	2	ø16	10	318	3180	50,2
	3	ø16	9	343	3087	48,7
	4	ø16	10	318	3180	50,2
	5	ø20	8	145	1160	28,6
	6	ø6	3	194	582	1,3
	7	ø20	16	145	2320	57,2
	8	ø6	3	294	882	2,0
Total + 10%						315,6
						ø6: 3,6
						ø16: 217,6
						ø20: 94,4
						Total: 315,6

Resumen Acero Cimentación Despiece fundación	Long. total (m)	Peso+10% (kg)	Total
ADN 420 ø6	29.3	7	
ø16	250.7	435	
ø20	69.6	189	631

Cimentación
Despiece fundación
Hormigón: H-21
Escala: 1:100

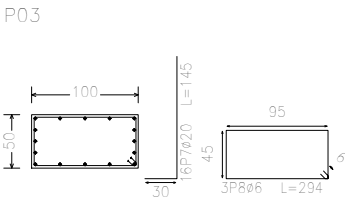

Elemento	Pos.	Diám.	No.	Long. (cm)	Total (cm)	ADN 420 (kg)
(P02-P04)	1	ø16	9	343	3087	48,7
	2	ø16	10	318	3180	50,2
	3	ø16	9	343	3087	48,7
	4	ø16	10	318	3180	50,2
	5	ø20	8	145	1160	28,6
	6	ø6	3	194	582	1,3
	7	ø20	16	145	2320	57,2
	8	ø6	3	294	882	2,0
Total + 10%						315,6
						ø6: 3,6
						ø16: 217,6
						ø20: 94,4
						Total: 315,6

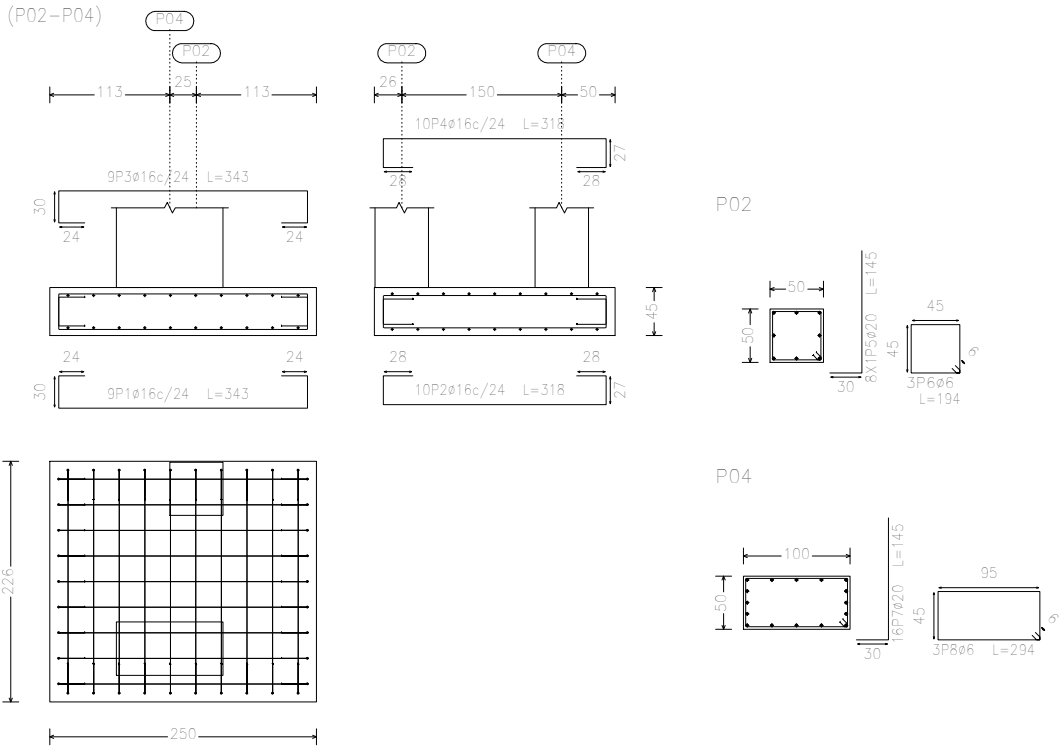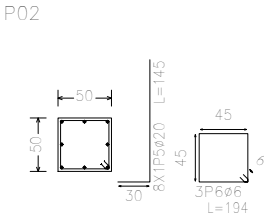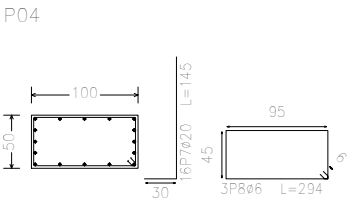

Resumen Acero Cimentación Despiece fundación	Long. total (m)	Peso+10% (kg)	Total
ADN 420 ø6	29.3	7	
ø16	250.7	435	
ø20	69.6	189	631