


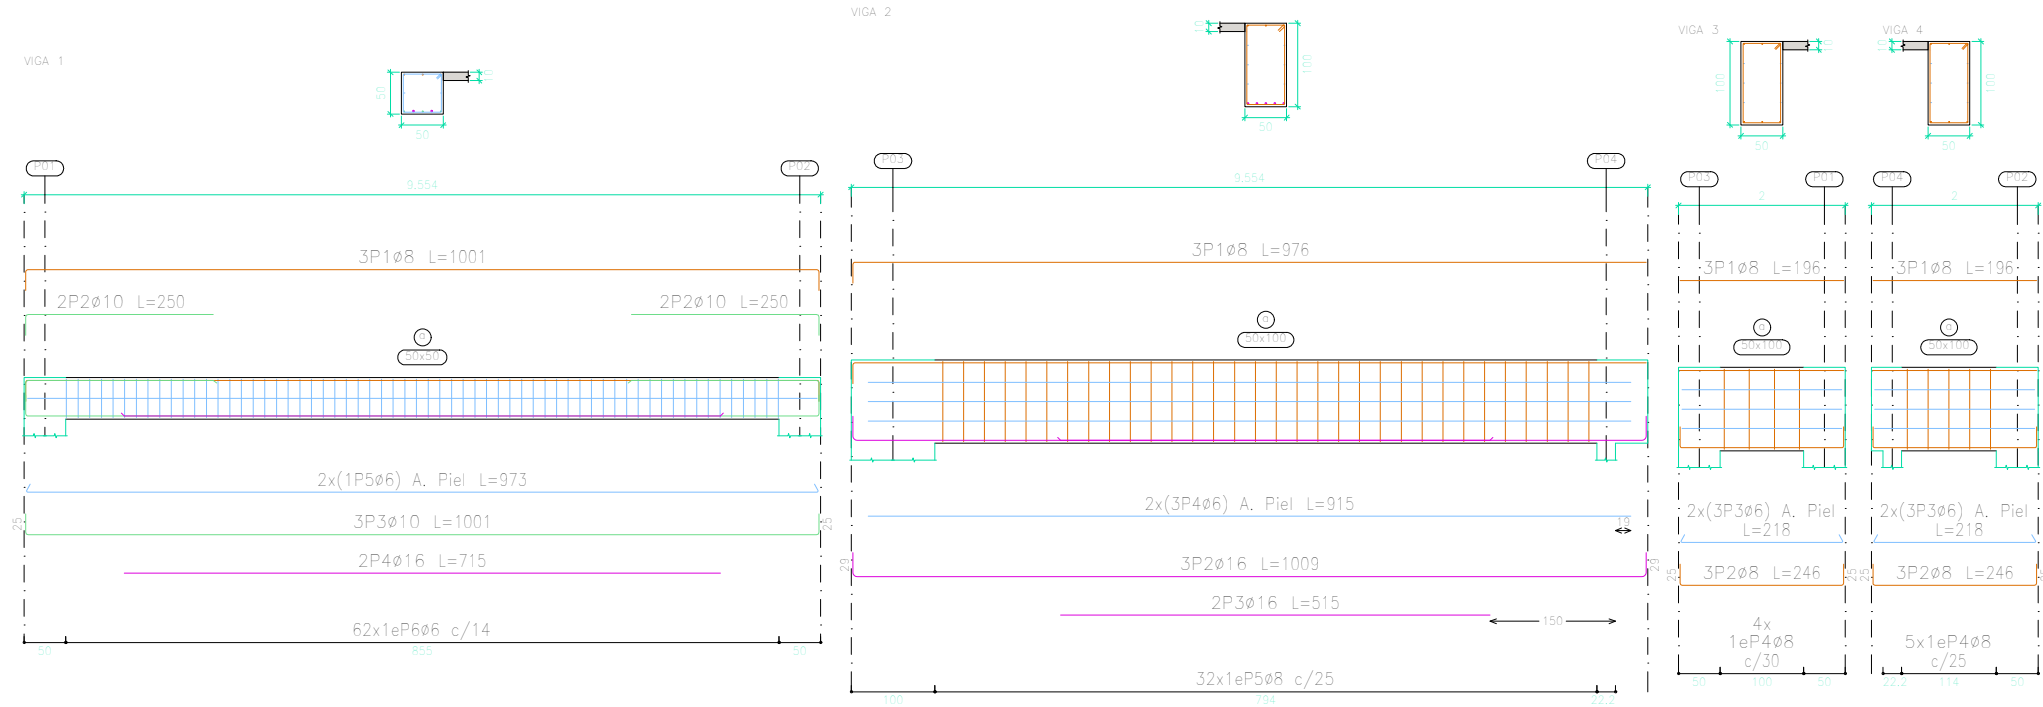

Elemento	Pos.	Diám.	No.	Esquema (cm)	Long. (cm)	Total (cm)	ADN 420 (kg)
VIGA 1	1	ø8	3		1001	3003	11.9
	2	ø10	4		250	1000	6.2
	3	ø10	3		1001	3003	18.5
	4	ø16	2		715	1430	22.6
	5	ø6	2		973	1946	4.3
	6	ø6	62		194	12028	26.7
Total+10%:							99.2
VIGA 2	1	ø8	3		976	2928	11.6
	2	ø16	3		1009	3027	47.8
	3	ø16	2		515	1030	16.3
	4	ø6	6		915	5490	12.2
	5	ø8	32		297	9504	37.5
Total+10%:							137.9
VIGA 3	1	ø8	3		196	588	2.3
	2	ø8	3		246	738	2.9
	3	ø6	6		218	1308	2.9
	4	ø8	4		297	1188	4.7
Total+10%:							14.1
VIGA 4	1	ø8	3		196	588	2.3
	2	ø8	3		246	738	2.9
	3	ø6	6		218	1308	2.9
	4	ø8	5		297	1485	5.9
Total+10%:							15.4
						ø6:	53.9
						ø8:	90.2
						ø10:	27.2
						ø16:	95.3
						Total:	266.6

Forjado 4
Despiece de vigas
Hormigón: H-21
Acero en barras: ADN 420
Acero en estribos: ADN 420
Escala pórticos 1:100
Escala secciones 1:100
Escala huecos 1:100

Resumen Acero	Long. total (m)	Peso+10% (kg)	Total
ADN 420 ø6	220.8	54	266
ø8	207.6	90	
ø10	40.0	27	
ø16	54.9	95	