




PORTICO 1: V-1001; V-1002; V-1003; V-1004; V-1005

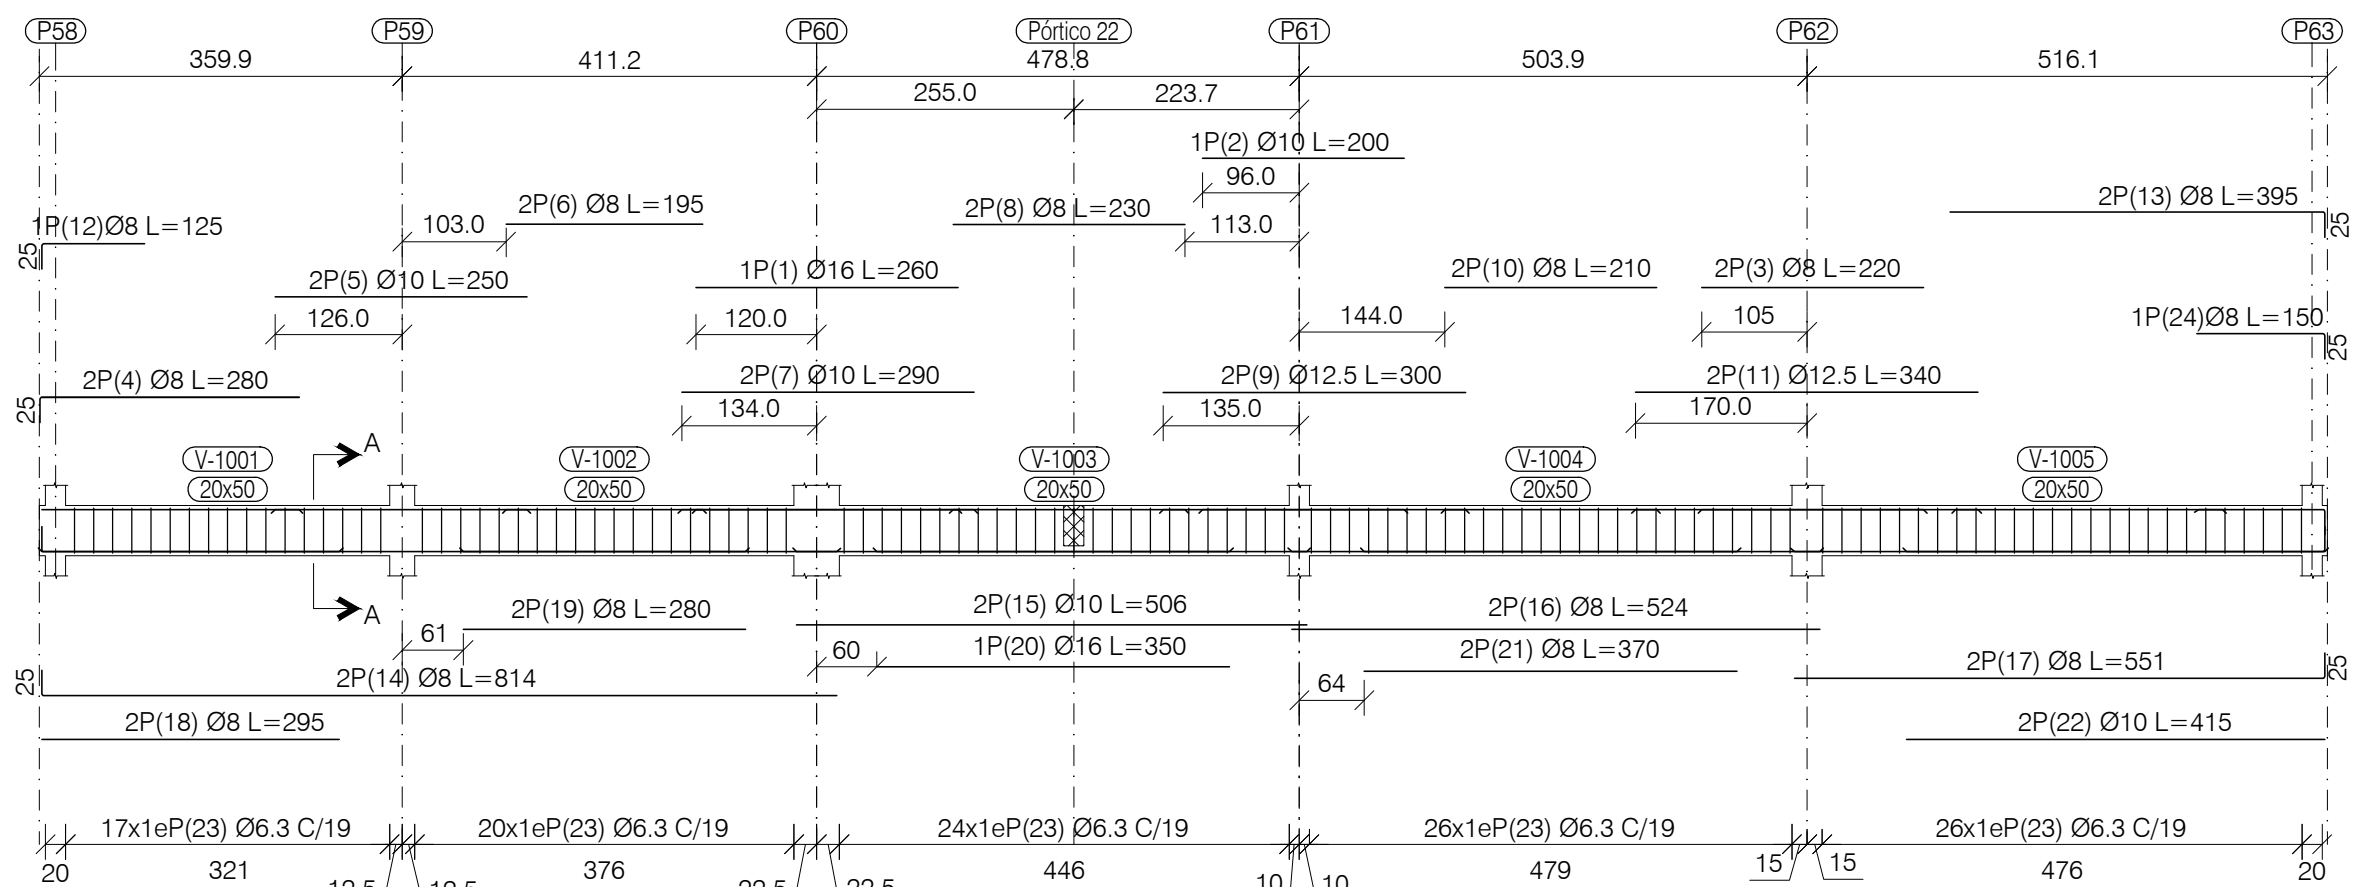


PORTICO 2: V-1006; V-1007; V-1008

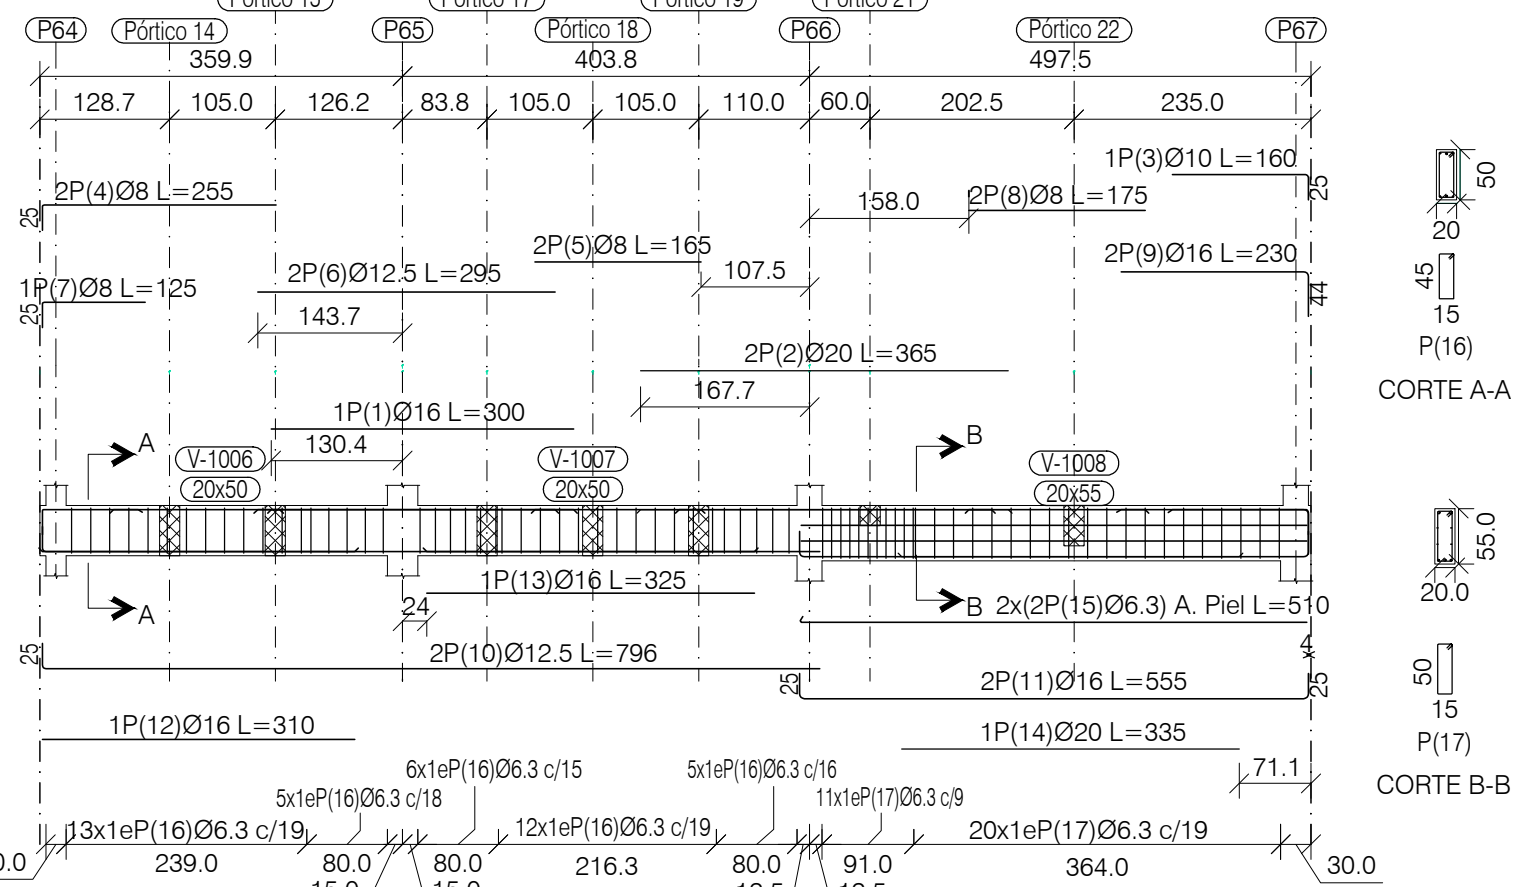


PORTICO 3: V-1009

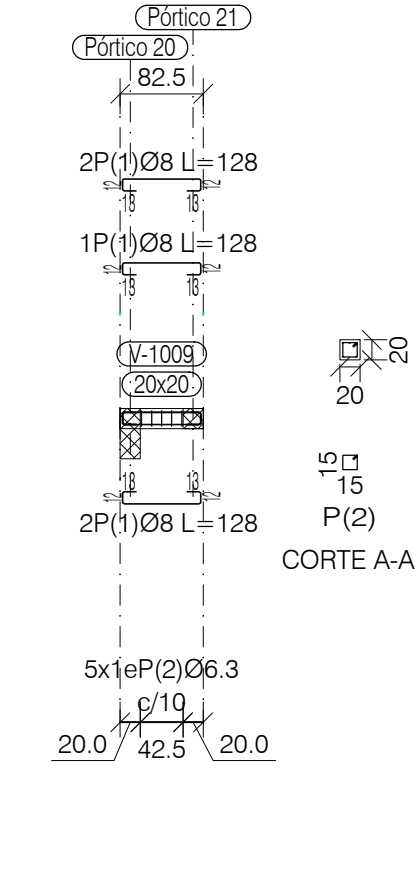


PORTICO 4: V-1010

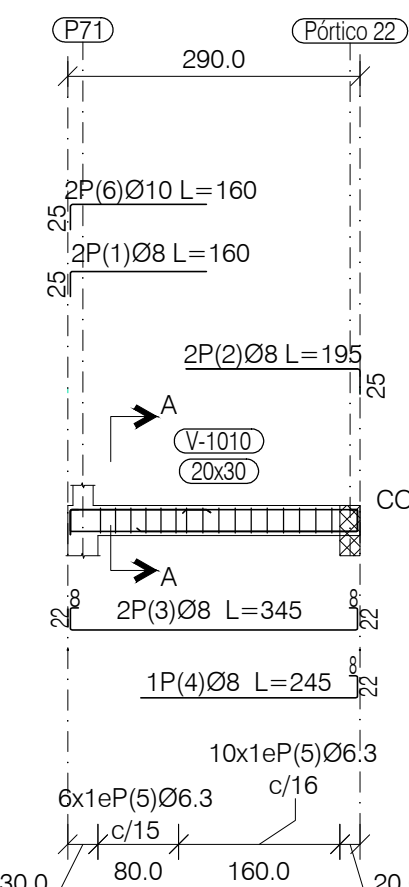


PORTICO 5: V-1011; V-1012

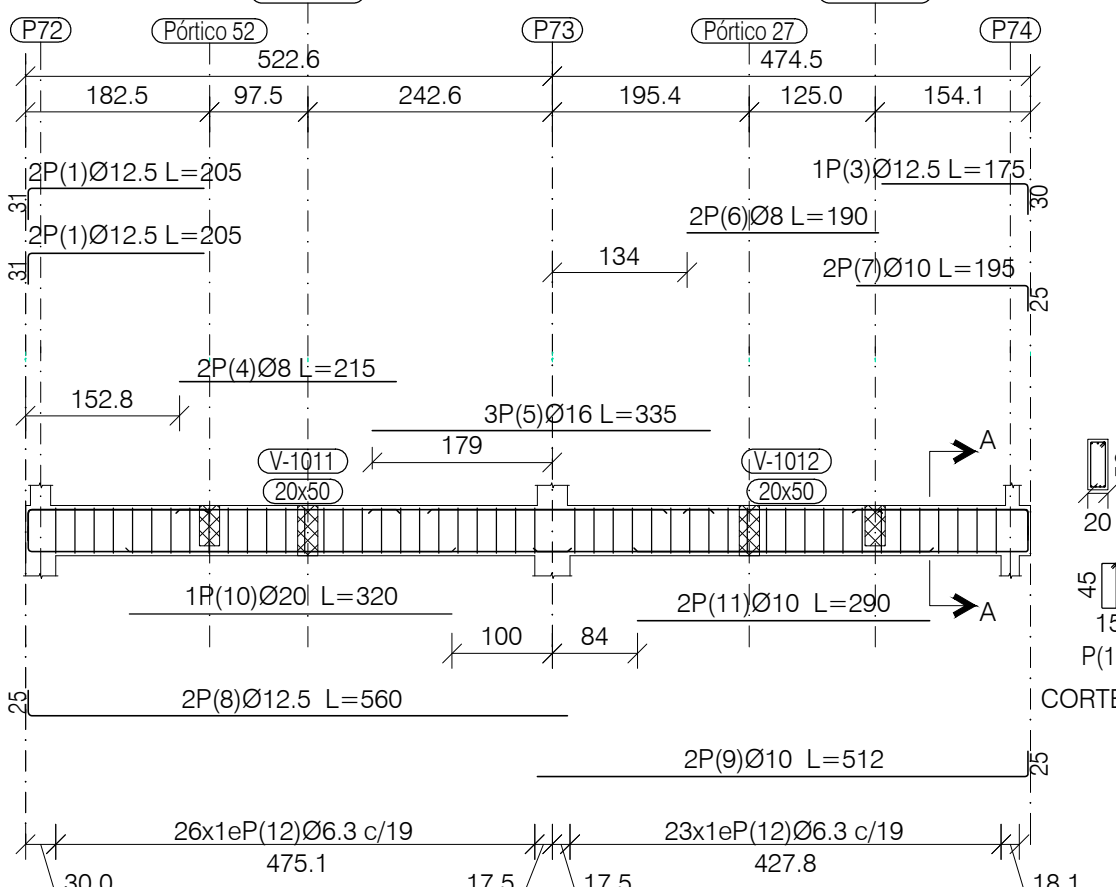


PORTICO 6: V-1013; V-1014

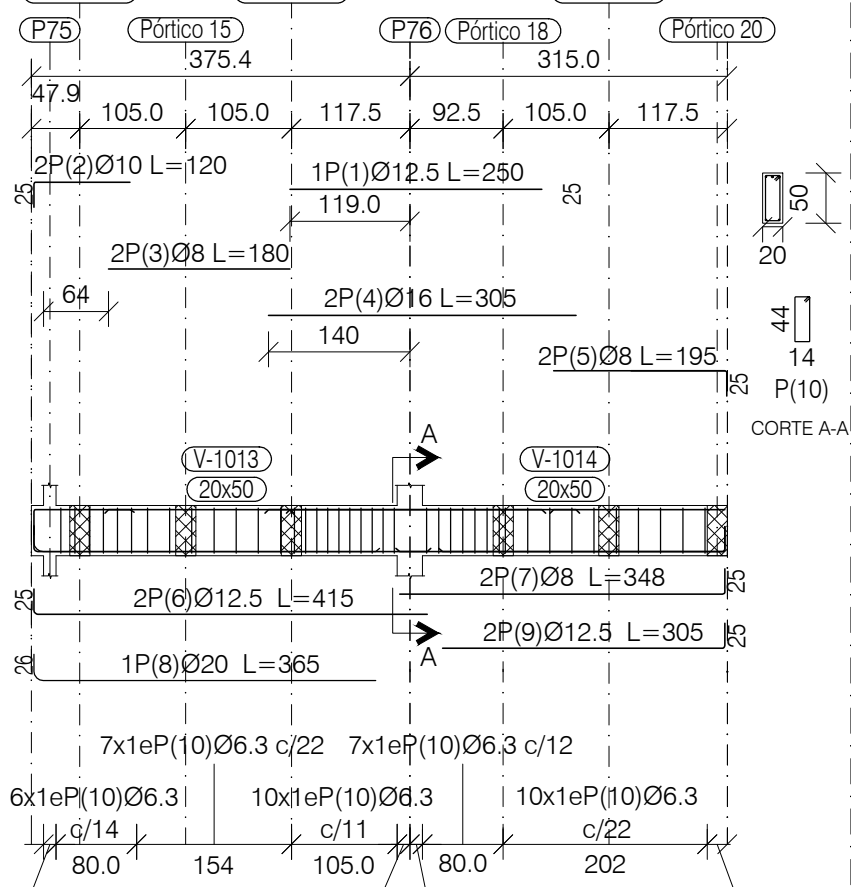


PORTICO 7: V-1015

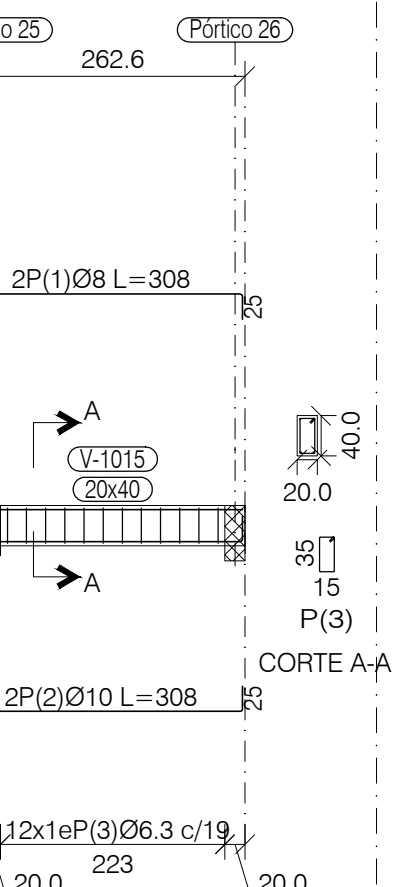


PORTICO 8: V-1016; V-1017; V-1018

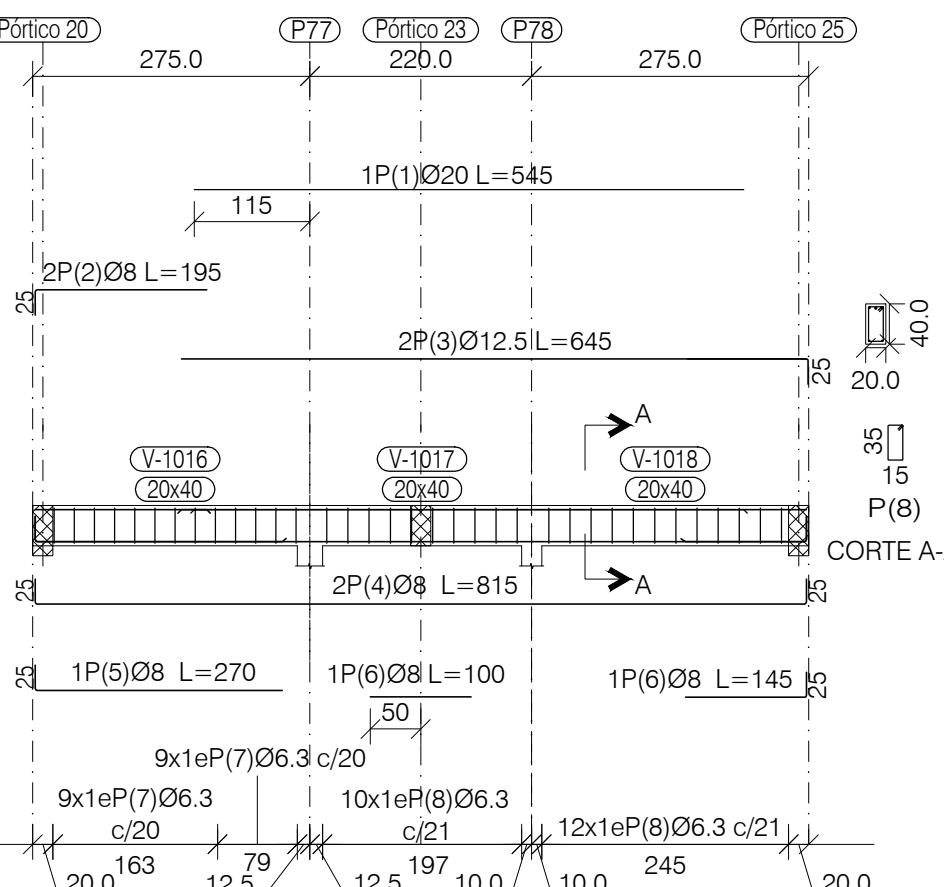


PORTICO 9: V-1019

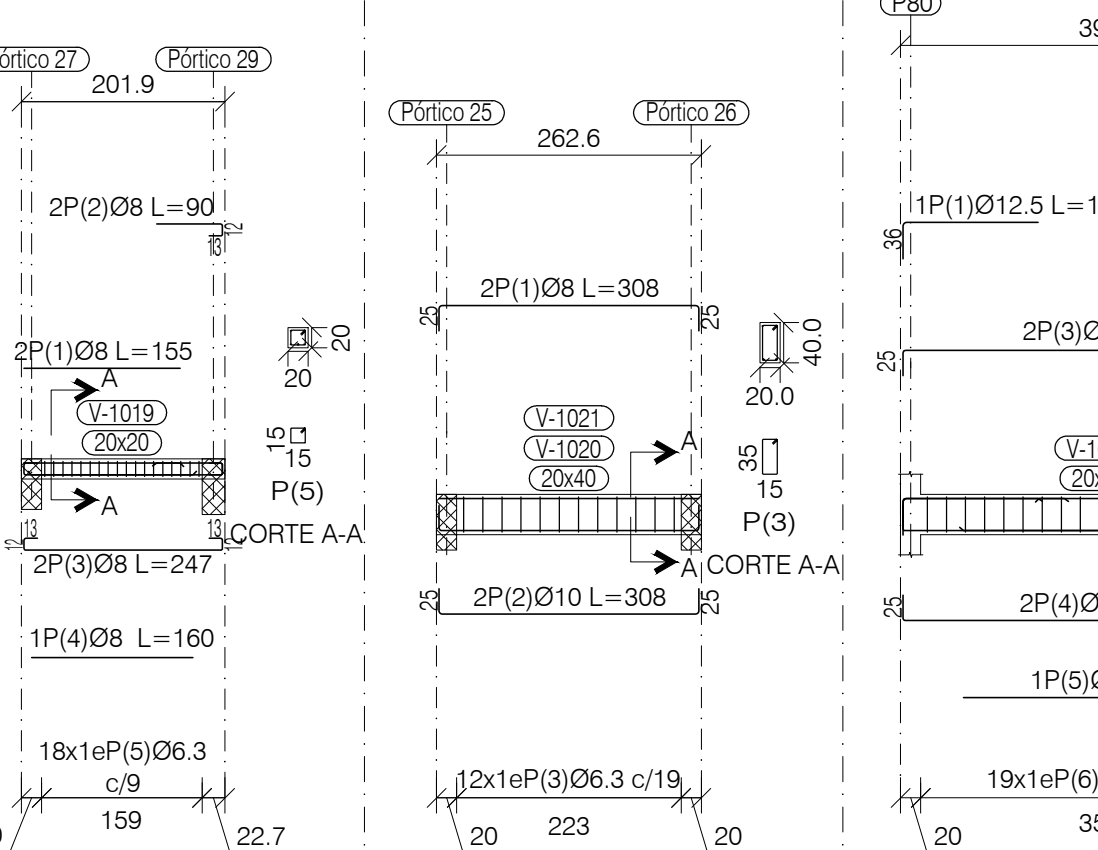


PORTICO 10/ PORTICO 11: V-1021 / V-1020

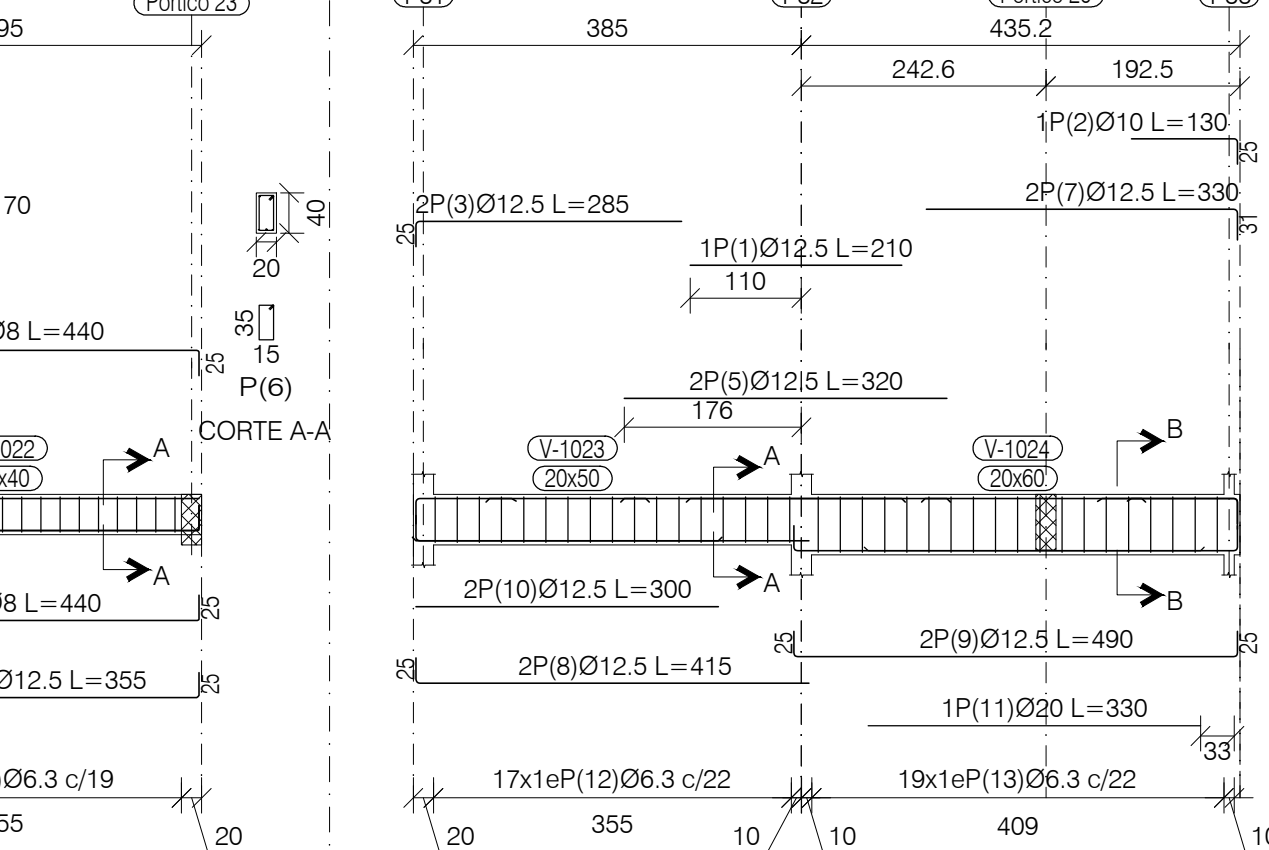


PORTICO 12: V-1022

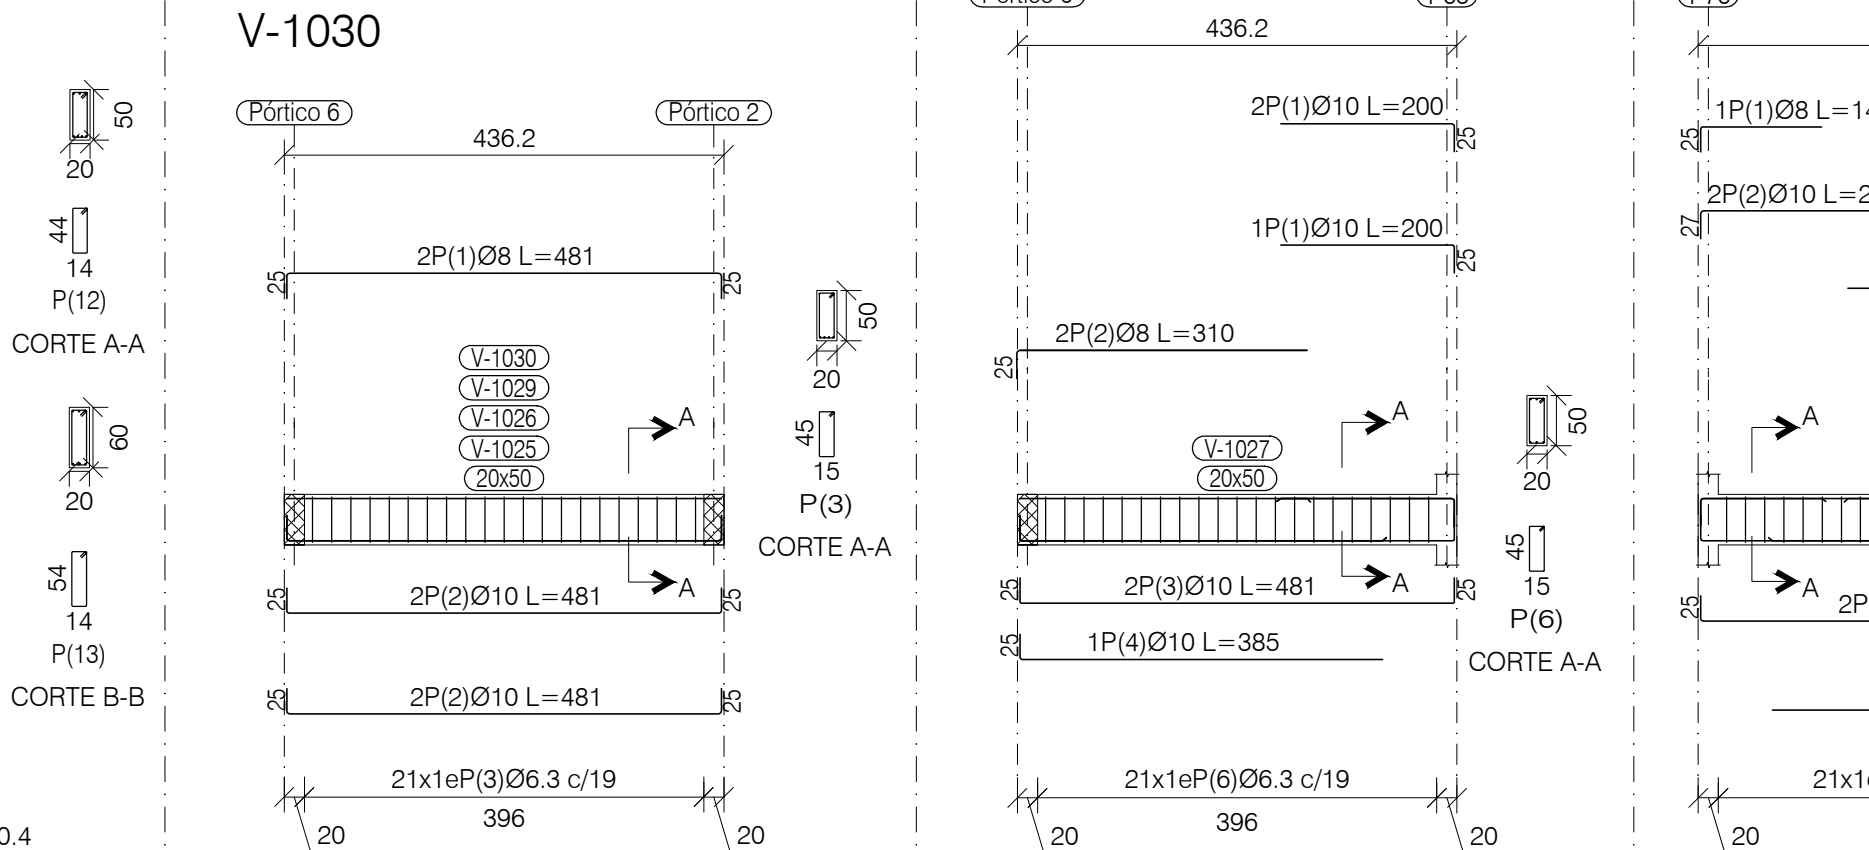


PORTICO 13: V-1023; V-1024

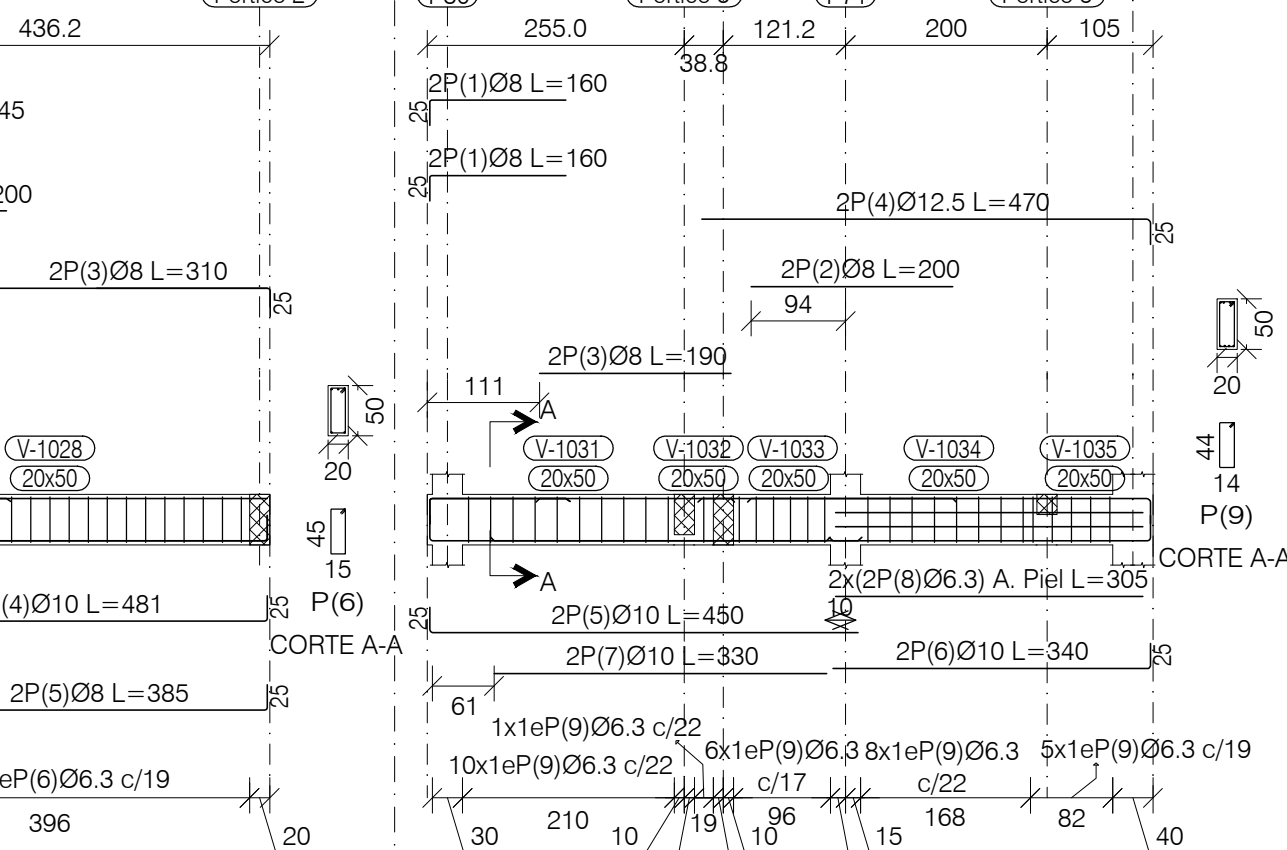


PORTICO 14/ PORTICO 15/ PORTICO 18/ PORTICO 19: V-1025 - V-1026 - V-1029 - V-1030

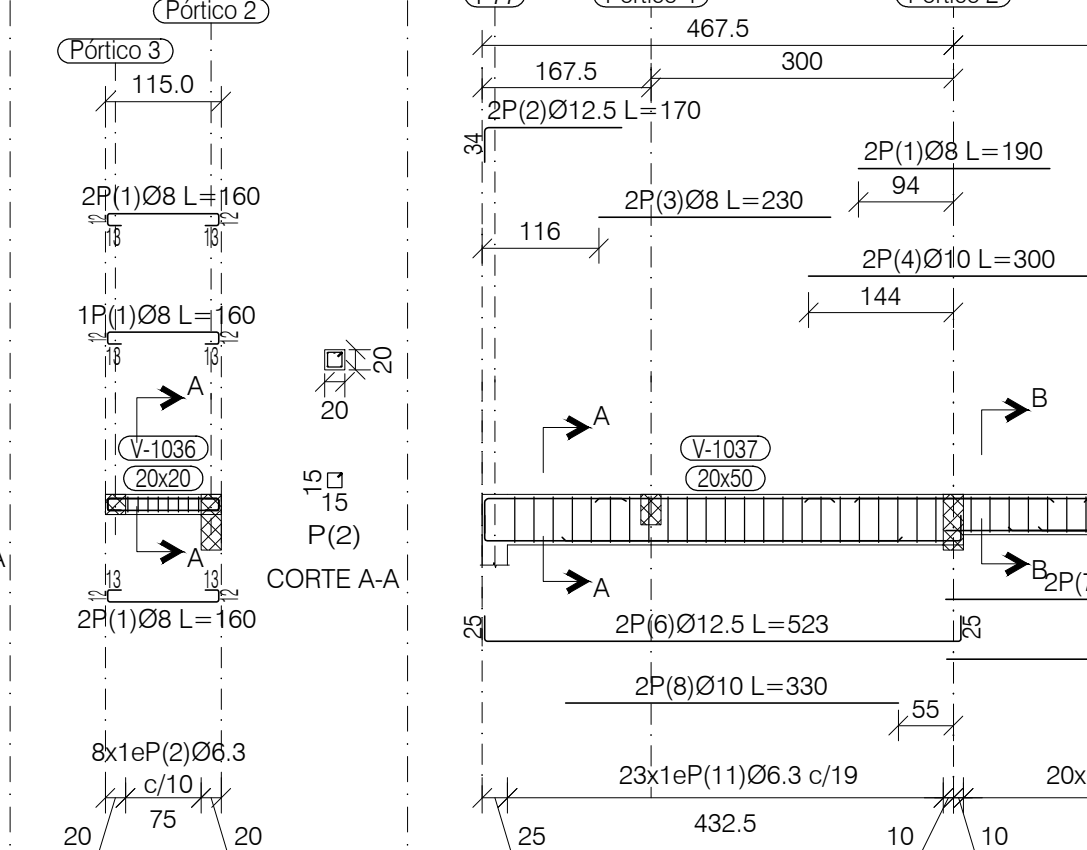


PORTICO 16: V-1027

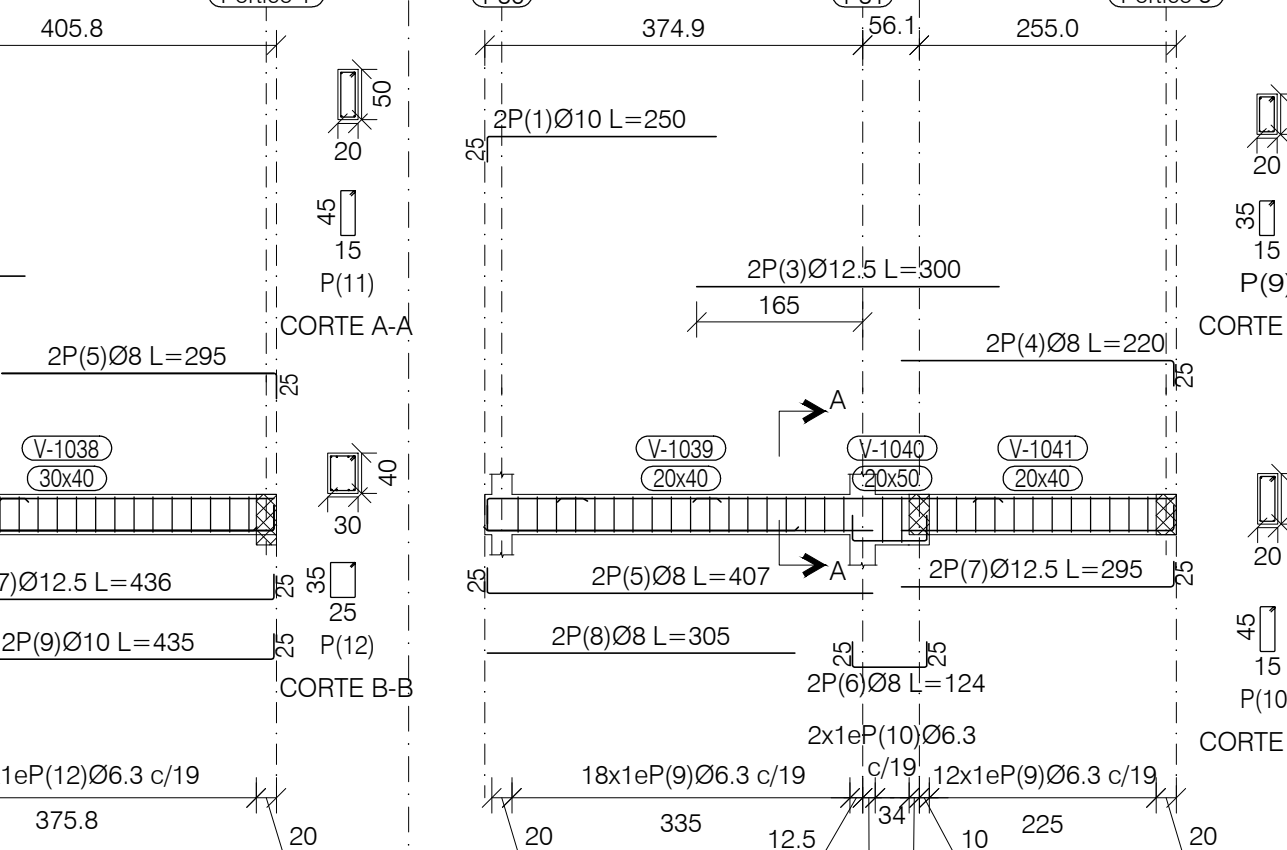

PORTICO 17: V-1028

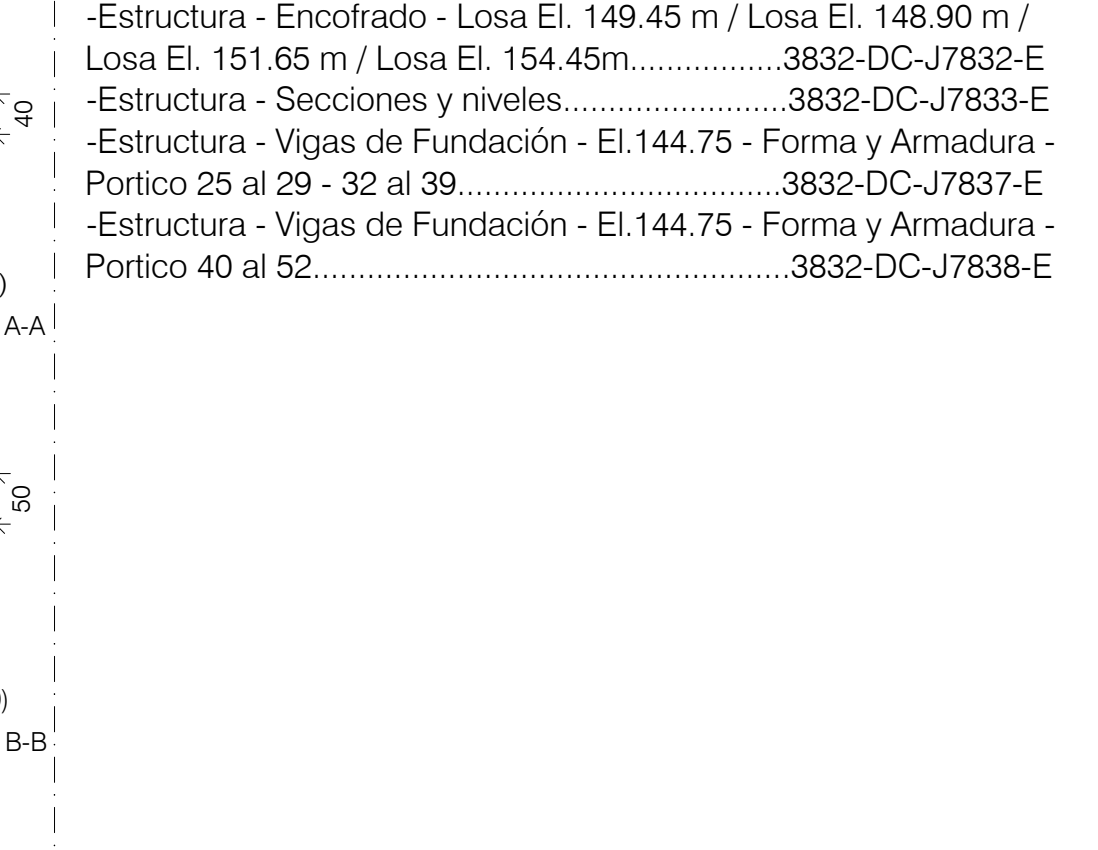

PORTICO 20: V-1031; V-1032; V-1033 V-1034; V-1035

 

PORTICO 21: V-1036

PORTICO 22: V-1037; V-1038

PORTICO 23: V-1039; V-1040; V-1041

DOCUMENTOS COMPLEMENTARIOS

-Estructura - Planta de Fundación.....3832-DC-J7830-E
-Estructura - Viga de Fundación.....3832-DC-J7831-E
-Estructura - Encofrado - Losa El. 149.45 m / Losa El. 148.90 m / Losa El. 151.65 m / Losa El. 154.45m.....3832-DC-J7832-E
-Estructura - Secciones y niveles.....3832-DC-J7833-E
-Estructura - Vigas de Fundación - El.144.75 - Forma y Armadura - Portico 25 al 29 - 32 al 39.....3832-DC-J7837-E
-Estructura - Vigas de Fundación - El.144.75 - Forma y Armadura - Portico 40 al 52.....3832-DC-J7838-E

Elemento	Pos.	Diám.	No.	Esquema (cm)	Long. (cm)	Total (cm)	CA-50 (kg)
Pórtico 1 (VER NOTA 6)	1	Ø16	1	260	260	260	4.1
	2	Ø10	1	200	200	200	1.2
	3	Ø8	2	220	440	220	1.7
	4	Ø8	2	280	560	280	2.2
	5	Ø10	2	250	500	300	3.1
	6	Ø8	2	195	390	195	1.5
	7	Ø10	2	290	580	360	3.6
	8	Ø8	2	230	460	230	1.8
	9	Ø12.5	2	300	600	300	5.8
	10	Ø8	2	210	420	210	1.7
	11	Ø12.5	2	340	680	340	6.5
	12	Ø8	2	120	240	120	0.5
	13	Ø8	2	395	790	395	3.1
	14	Ø8	2	814	1628	814	6.2
	15	Ø10	2	506	1012	506	6.4

Elemento	Pos.	Diám.	No.	Esquema (cm)	Long. (cm)	Total (cm)	CA-50 (kg)



